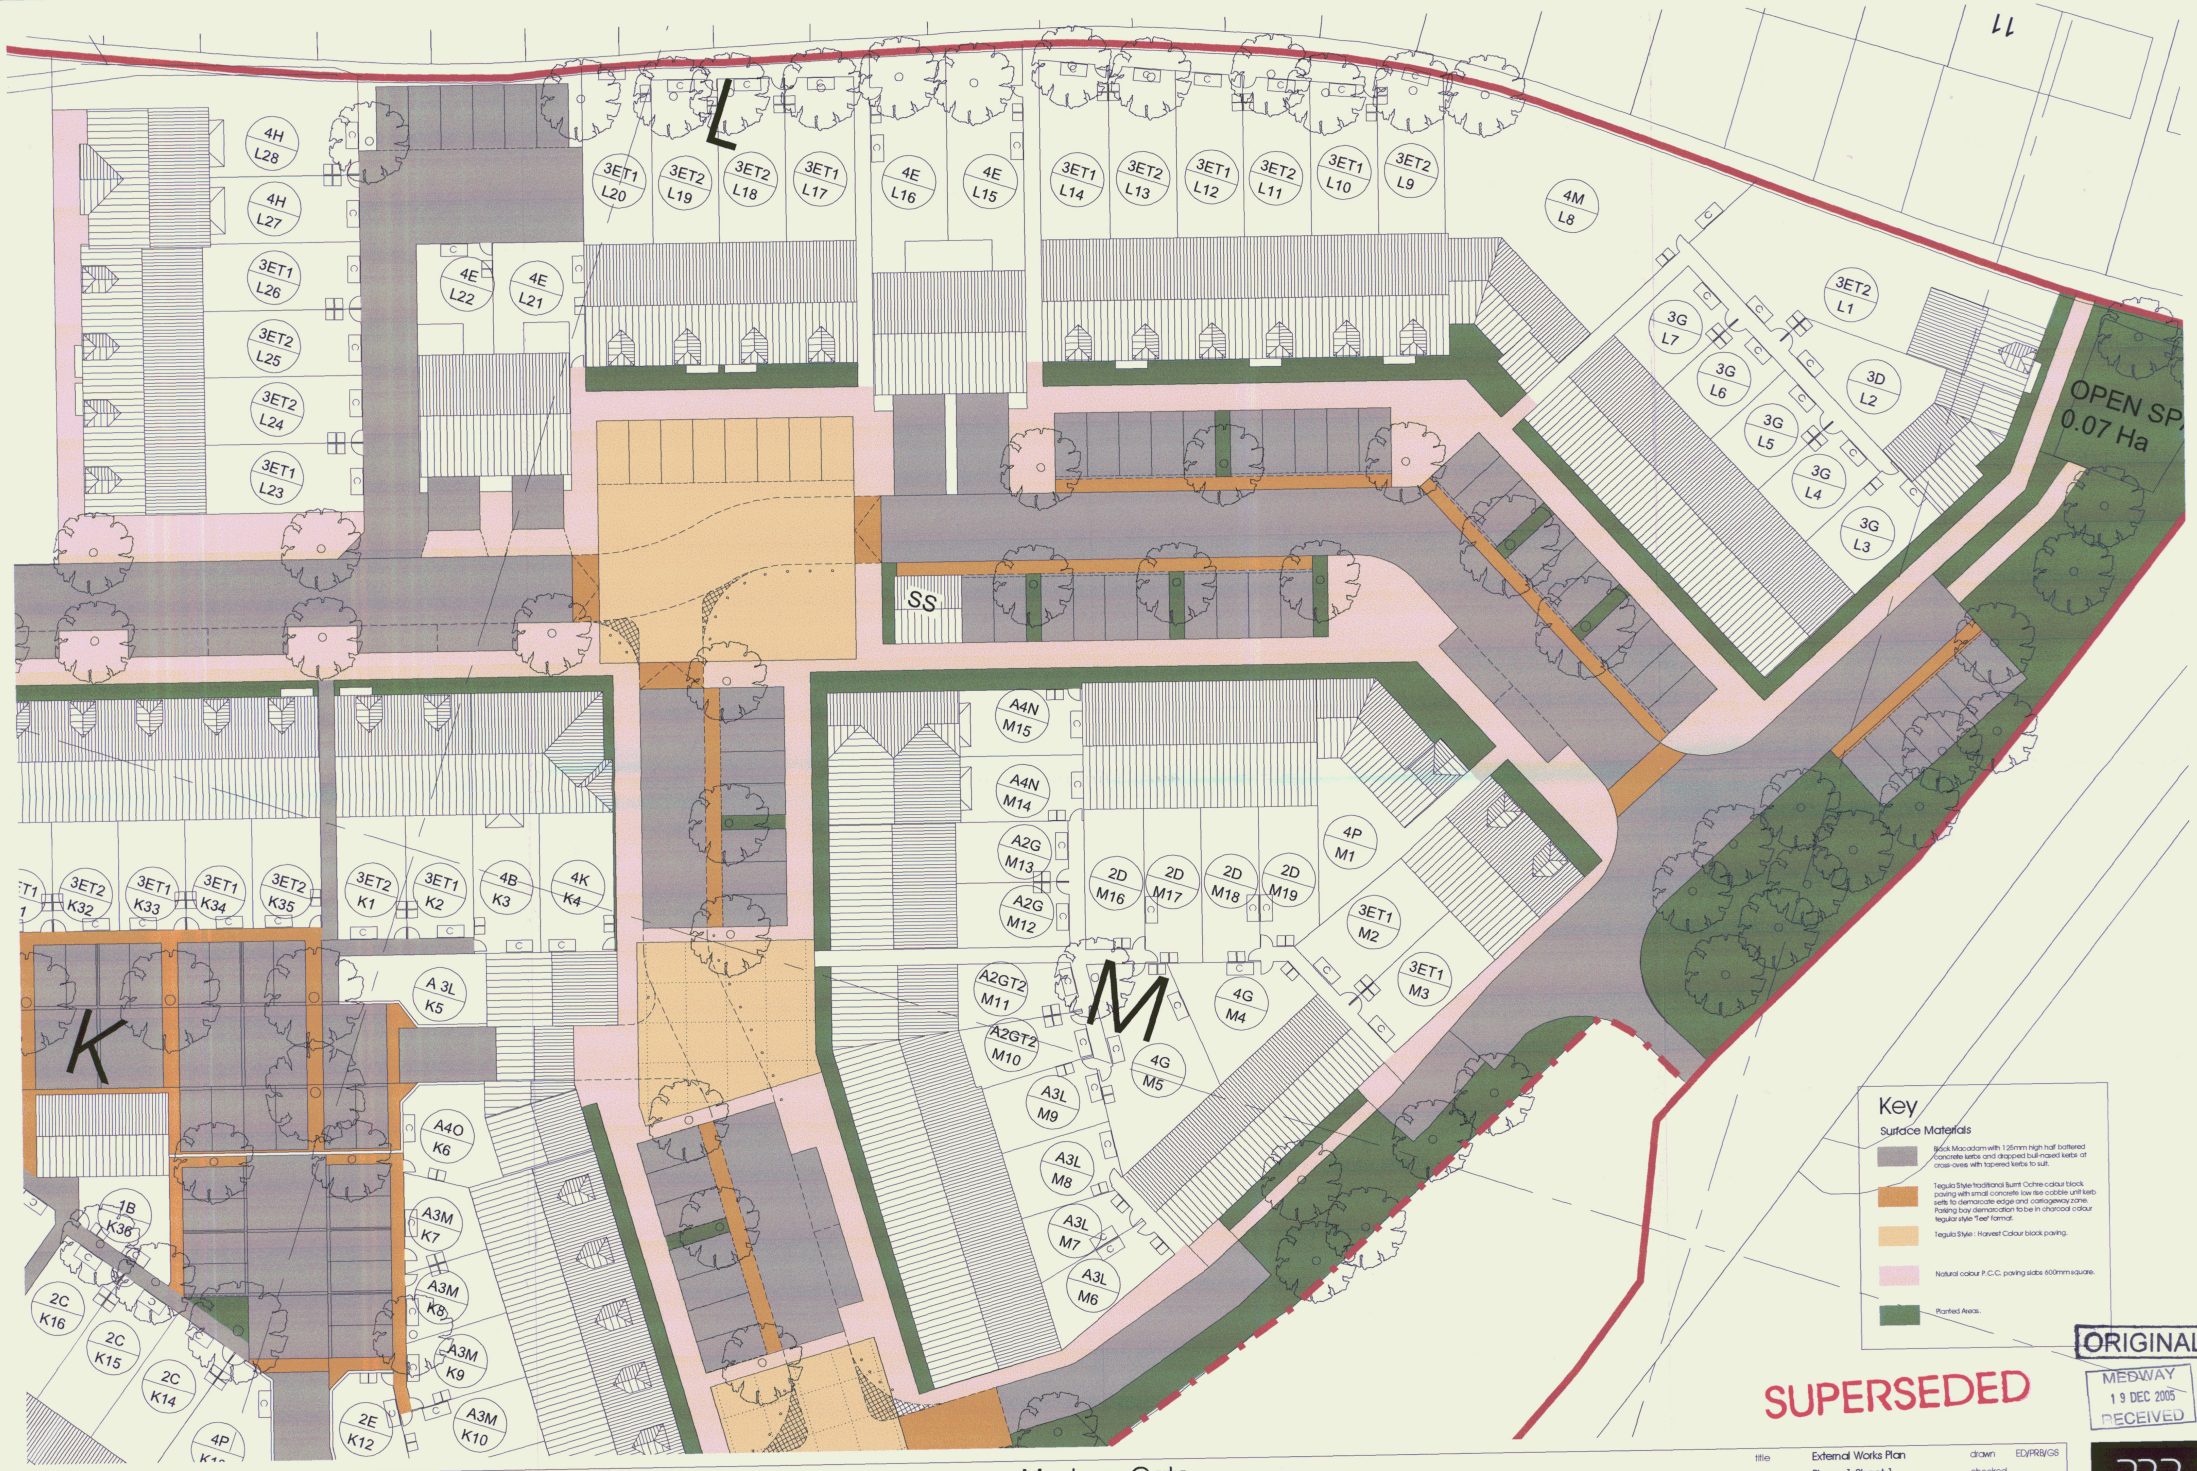

Persimmon Homes S.E.

Medway Gate
Cuxton

title	External Works Plan Phase 1 Sheet 1	drawn	ED/PRB/GS
		checked	
drawing no	A3760/2.1/11	scale	1:200
		date	

PRP